

ALT.NO	ALT.DATE	ZONE	ALTERATIONS	AUTHORITY
b	26/05/2023	ALL	1. NOTE NO. 1 ADDED.	Dy. CME/D2
c	27/11/2025	ALL	1. LENGHT OF CONDUIT DECRESED BY 50 MM IN ITEM NOS 17, 18, 19 & 20 AND ITEM NO 22 ADDED.	Dy. CME/D2

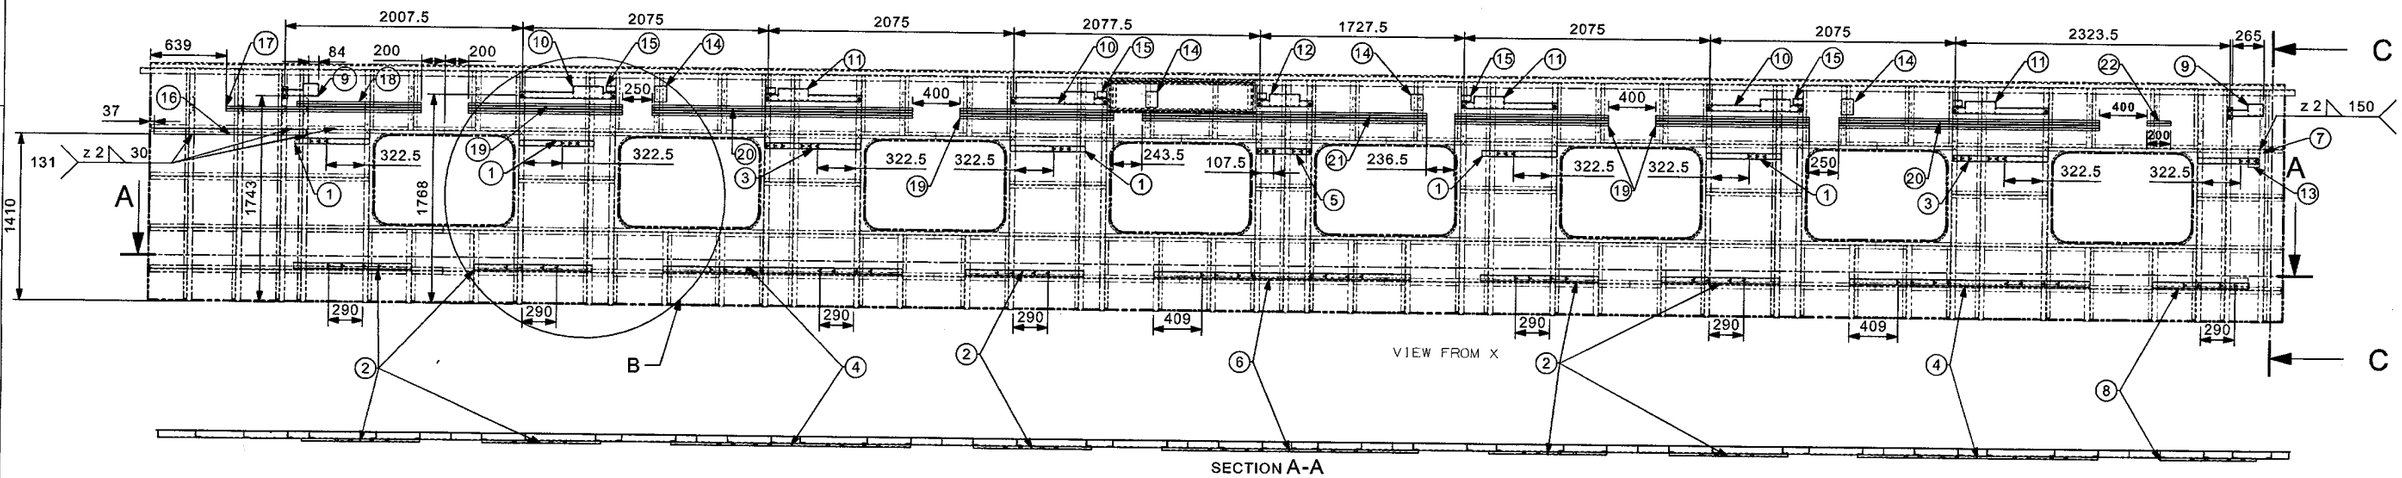


SECTION A-A

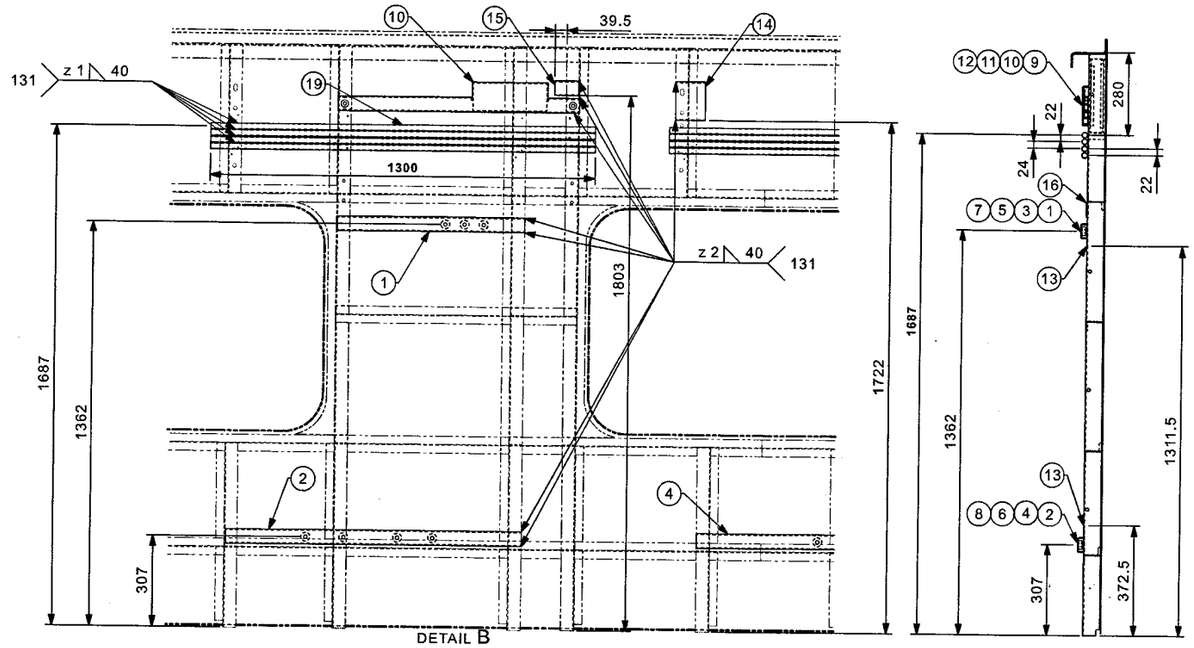

DETAIL B
SCALE 1:10

SECTION C-C

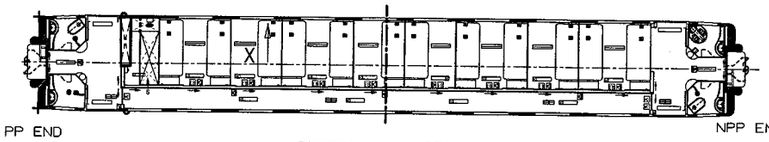

REFERENCE DIAGRAM

22	CONDUIT 1.25 X 0020 X 200	2	NIL	AISI 304	NIL
21	CONDUIT 1.25 X 0020 X 2400	4	NIL	AISI 304	NIL
20	CONDUIT 1.25 X 0020 X 2200	8	NIL	AISI 304	NIL
19	CONDUIT 1.25 X 0020 X 1300	16	NIL	AISI 304	NIL
18	CONDUIT 1.25 X 0020 X 1050	2	NIL	AISI 304	NIL
17	CONDUIT 1.25 X 0020 X 1650	2	NIL	AISI 304	NIL
16	BACK PICE FOR FIXING LINEN ROOM SHELF 3X50X1285	1	NIL	RDSO SPC C-K201 X2CrNi12	NIL
15	CHANNEL	4	LA14387	NIL	NIL
14	CHANNEL	4	LA14386	NIL	NIL
13	BACK PIECE 3X100X150	2	NIL	RDSO SPC C-K201 X2CrNi12	NIL
12	CHANNEL ASSEMBLY	1	LA14509	NIL	NIL
11	CHANNEL ASSEMBLY	3	LA14508	NIL	NIL
10	CHANNEL ASSEMBLY	3	LA14507	NIL	NIL
9	CHANNEL ASSEMBLY	2	LA14506	NIL	NIL
8	CHANNEL ASSEMBLY	1	LA14385	NIL	NIL
7	CHANNEL ASSEMBLY	1	LA14384	NIL	NIL
6	CHANNEL ASSEMBLY	1	LA14477	NIL	NIL
5	CHANNEL ASSEMBLY	1	LA14382	NIL	NIL
4	CHANNEL ASSEMBLY	2	LA14478	NIL	NIL
3	CHANNEL ASSEMBLY	2	LA14380	NIL	NIL
2	CHANNEL ASSEMBLY	5	LA14379	NIL	NIL
1	CHANNEL ASSEMBLY	5	LA14378	NIL	NIL

ITEM	DESCRIPTION & DIMENSIONS	QPASSLY	DETAIL DRG	MATL. & SPEC.	REMARKS
GROUP	SIDE WALL	SUPERSEDES: LA14505 ALT b			
FILE	\\LA14505c.prt (3D)				

NOTE :-

1. CONDUITS FOR ITEM NO. 17 TO 21 SHALL BE THREADED AT BOTH ENDS UPTO 50 MM TO IS:9537-PART-II-1981 SUITABLE FOR INTERNALLY SCREWED BUSH TO DRG. NO. CC72441 ALT. 'NIL' OF ICF/SK-7-2-230 ALT. 'A'. THICKENESS OF CONDUITS MAY SUITABLY BE INCREASED TO SUIT THREAD, MENTIONED ABOVE, IF REQUIRED.

WELD LENGTH	NIL M
WEIGHT	92.000 KG
S.AREA	NIL M²
~~LENGTH/DIA~~	NIL M
~~WIDTH/THICK.~~	NIL M
HEIGHT	NIL M

WELDING PARTS ON SIDE WALL
RIGHT HAND
FOR AC FIRST CLASS TO COACH LAYOUT NO.LA90036

RAIL COACH FACTORY, KAPURTHALA

SCALE	1:25
SSE/REC	
CHD	ANML
DRN	RKSV
REF.DRG.No.	LA14480
PL NO.	NIL
DRG.NO.	LA14505
ALT.	C
SIZE	A1
SHEET	1/1

रेलकोच फैक्टरी कपूरथला | IRS

ADE/SME | DY.CME | CDE

29 NOV 2025

THIS DRAWING IS THE INTELLECTUAL PROPERTY OF RAIL COACH FACTORY, KAPURTHALA. THIS DRAWING SHOULD NOT BE REPRODUCED, ALTERED, USED FOR MANUFACTURING OF COMPONENTS, SOLD OR TRANSFERRED WITHOUT PERMISSION FROM CHIEF DESIGN ENGINEER, RAIL COACH FACTORY, KAPURTHALA.

ANY MANUAL ALTERATION SHALL AUTOMATICALLY RENDER THIS DRAWING INVALID.

FOR UNTOLERANCED DIMENSIONS REFER MDG0008

DETAIL DRGS STARTING WITH "LI" ARE INTERNAL REFERENCE LISTS ONLY AND ARE NOT FOR ISSUE.

DATE OF FIRST ISSUE 04/07/2022 CGM BY