
ALT.NO	ALT.DATE	ZONE	ALTERATIONS	AUTHORITY

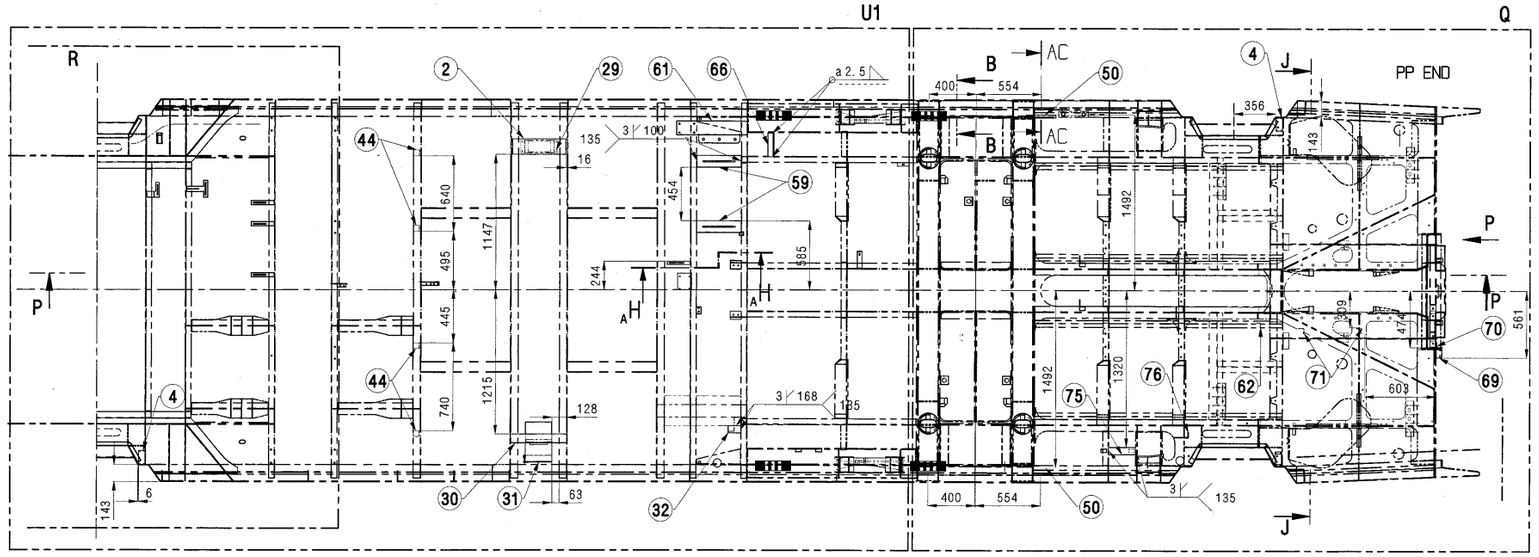

THIS DRAWING IS THE INTELLECTUAL PROPERTY OF RAIL COACH FACTORY, KAPURTHALA. THIS DRAWING SHOULD NOT BE REPRODUCED, ALTERED, USED FOR MANUFACTURING OF COMPONENTS SOLD OR ALTERED WITHOUT PERMISSION FROM CHIEF DESIGN ENGINEER, RAIL COACH FACTORY, KAPURTHALA.

ENTERED INTO DATA BASE

15 NOV 2025

WELD LENGTH	ITEM	DESCRIPTION & DIMENSIONS	GPASSLY	DETAIL DRG	MATL. & SPEC.	REMARKS
NIL M	GROUP	UNDERFRAME	SUPERSEDES:	LG11466 ALT a		
WEIGHT	FILE	\\10.12.17.155\SHELL\ROHI\LG11466slb.prt(2D)				
318.00 KG		WELDING PARTS COMPLETE	SCALE	SSE/REC	15/11/25	
S.AREA			1:30	CHD	JOGI	
NIL M2		OF LHB GS COACH WITH BUS TYPE WINDOW		DRN	ROHI	
~~LENGTH/DIA.~~						
NIL M		RAIL COACH FACTORY, KAPURTHALA	REF.DRG.No.	LG11452		
~~WIDTH/THICK.~~		रेलकोच फैक्टरी कपूरथला IRS	PL NO.	00000000		
NIL M			DRG.NO.	LG11466		
HEIGHT		ADE/SME DY.CME CDE	ALT.	b	SIZE A1	SHEET 1/7
NIL M						


ANY MANUAL ALTERATION SHALL AUTOMATICALLY RENDER THIS DRAWING INVALID.


DETAIL DRGS STARTING WITH "LI" ARE INTERNAL REFERENCE LISTS ONLY AND ARE NOT FOR ISSUE.


FOR UNTOLERANCED DIMENSIONS REFER MDG0008


DATE OF FIRST ISSUE 12/06/2024 CGM BY


ALT.NO	ALT.DATE	ZONE	ALTERATIONS	AUTHORITY

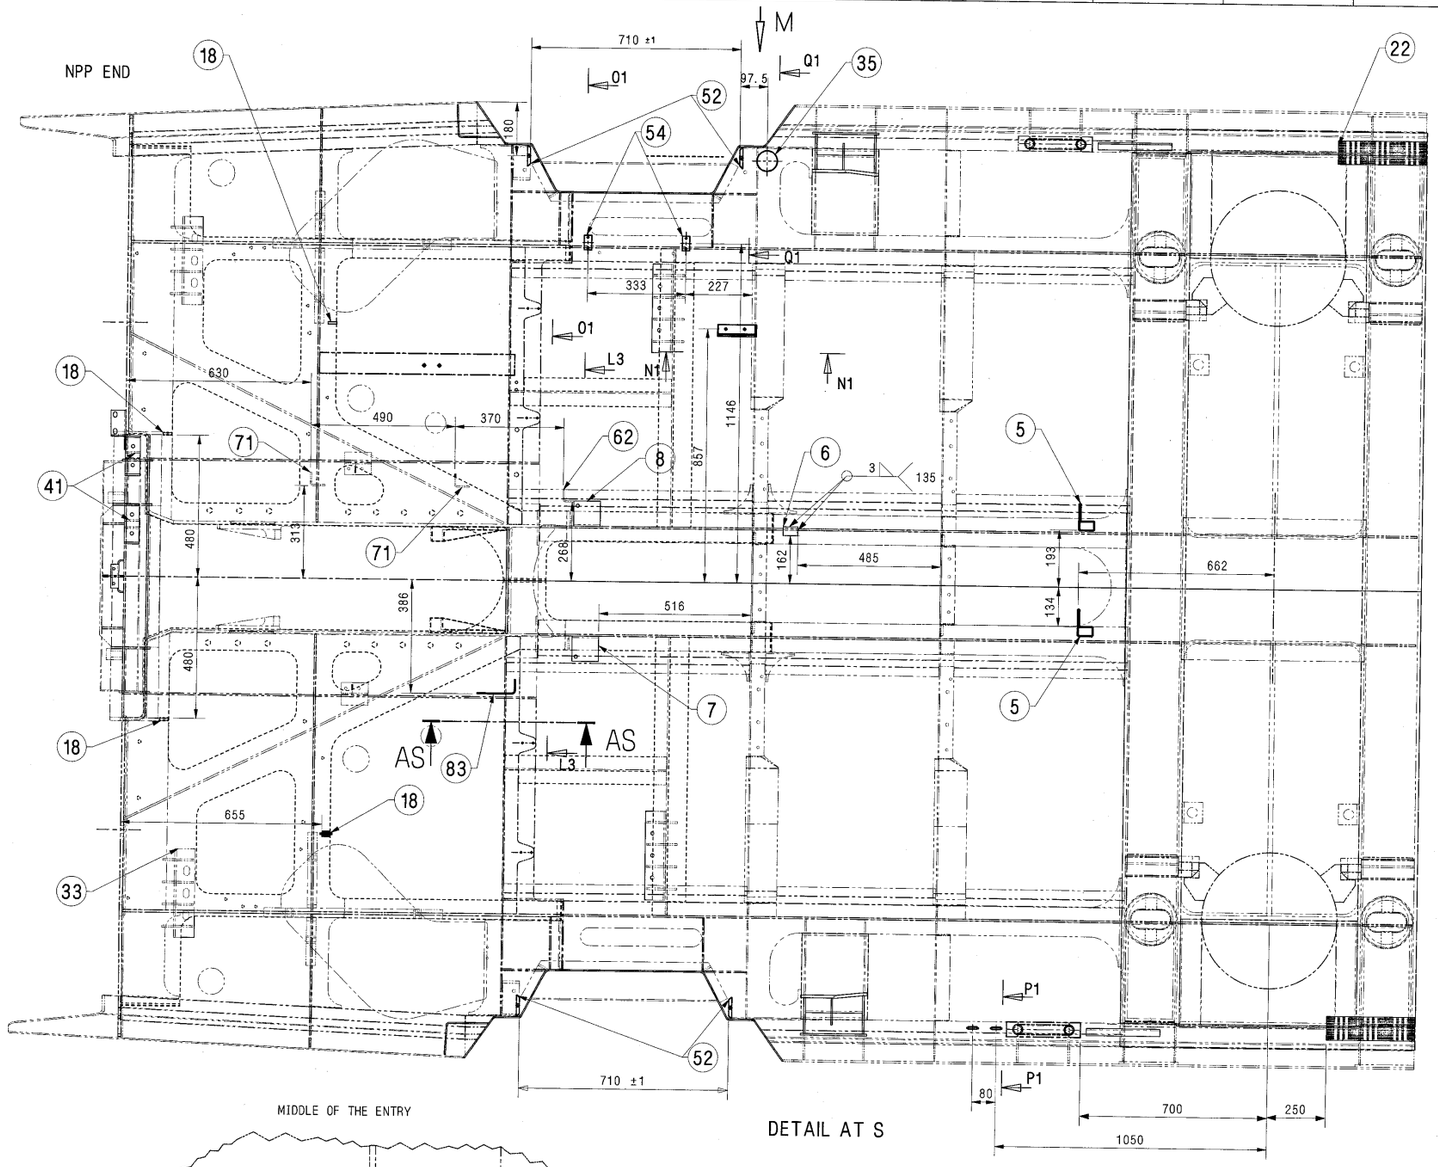


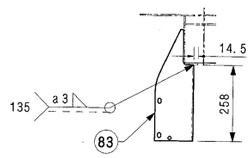


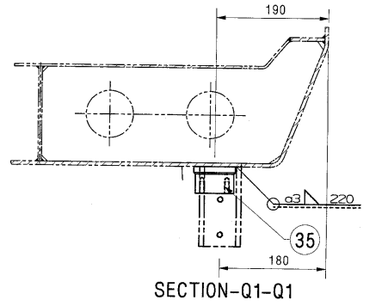


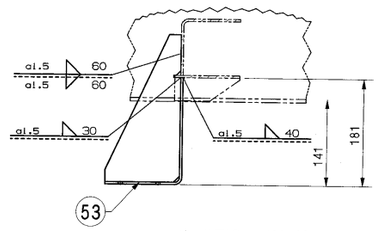

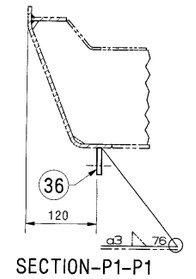

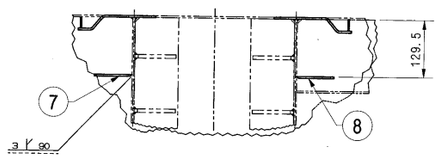

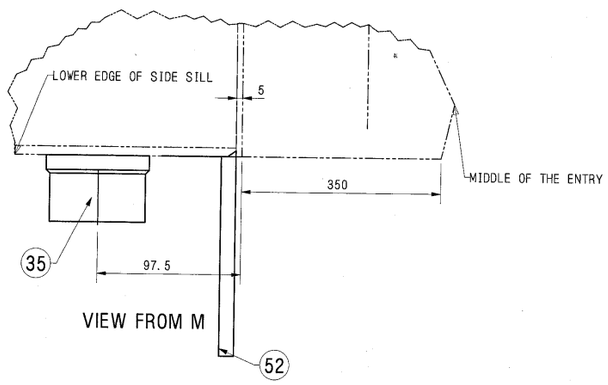

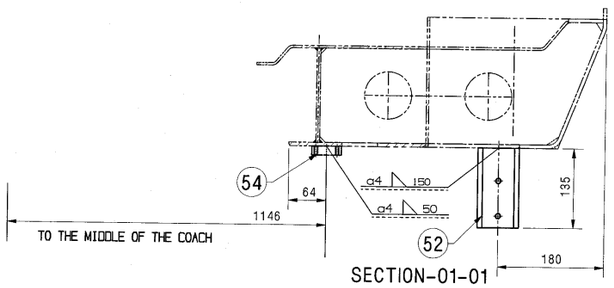

THIS DRAWING IS THE INTELLECTUAL PROPERTY OF RAIL COACH FACTORY, KAPURTHALA.
THIS DRAWING SHOULD NOT BE REPRODUCED, ALTERED, USED FOR MANUFACTURING OF COMPONENTS, SOLD OR TRANSFERRED WITHOUT PERMISSION FROM CHIEF DESIGN ENGINEER, RAIL COACH FACTORY, KAPURTHALA.

ENTERED INTO DATA BASE

15 NOV 2025

ANY MANUAL ALTERATION SHALL AUTOMATICALLY RENDER THIS DRAWING INVALID.

FOR UNTOLERANCED DIMENSIONS REFER MDG0008


DETAIL DRGS STARTING WITH "LI" ARE INTERNAL REFERENCE LISTS ONLY AND ARE NOT FOR ISSUE.

DATE OF FIRST ISSUE: 12/06/2024 CGM BY:


WELD LENGTH	ITEM	DESCRIPTION & DIMENSIONS	QPASSLY	DETAIL DRG	MATL. & SPEC.	REMARKS
NIL M	GROUP	UNDERFRAME	SUPERSEDES: LG11466 ALT a			
WEIGHT	FILE	\\10.12.17.155\SHELL\ROHI\LG11466s2b.prt(2D)				
318.00 KG	WELDING PARTS COMPLETE OF LHB GS COACH WITH BUS TYPE WINDOW		SCALE	SSE/REC	15/11/25	
S.AREA			1: 30	CHD	JOGI	
NIL M²				DRN	ROHI	25.11
~~LENGTH/DIA~~ NIL M	RAIL COACH FACTORY, KAPURTHALA		REF.DRG.No. LG11452			
~~WIDTH/THICK.~~ NIL M	रेलकोच फैक्टरी कपूरथला	IRS	PL NO. 00000000			
HEIGHT NIL M	ADE/SME	DY.CME	CDE	DRG.NO. LG11466	ALT. b	SIZE A1 SHEET 2/7

ALT.NO	ALT.DATE	ZONE	ALTERATIONS	AUTHORITY


THIS DRAWING IS THE INTELLECTUAL PROPERTY OF RAIL COACH FACTORY, KAPURTHALA.
THIS DRAWING SHOULD NOT BE REPRODUCED, ALTERED, USED FOR MANUFACTURING OF COMPONENTS, SOLD OR TRANSFERRED WITHOUT PERMISSION FROM CHIEF DESIGN ENGINEER, RAIL COACH FACTORY, KAPURTHALA.

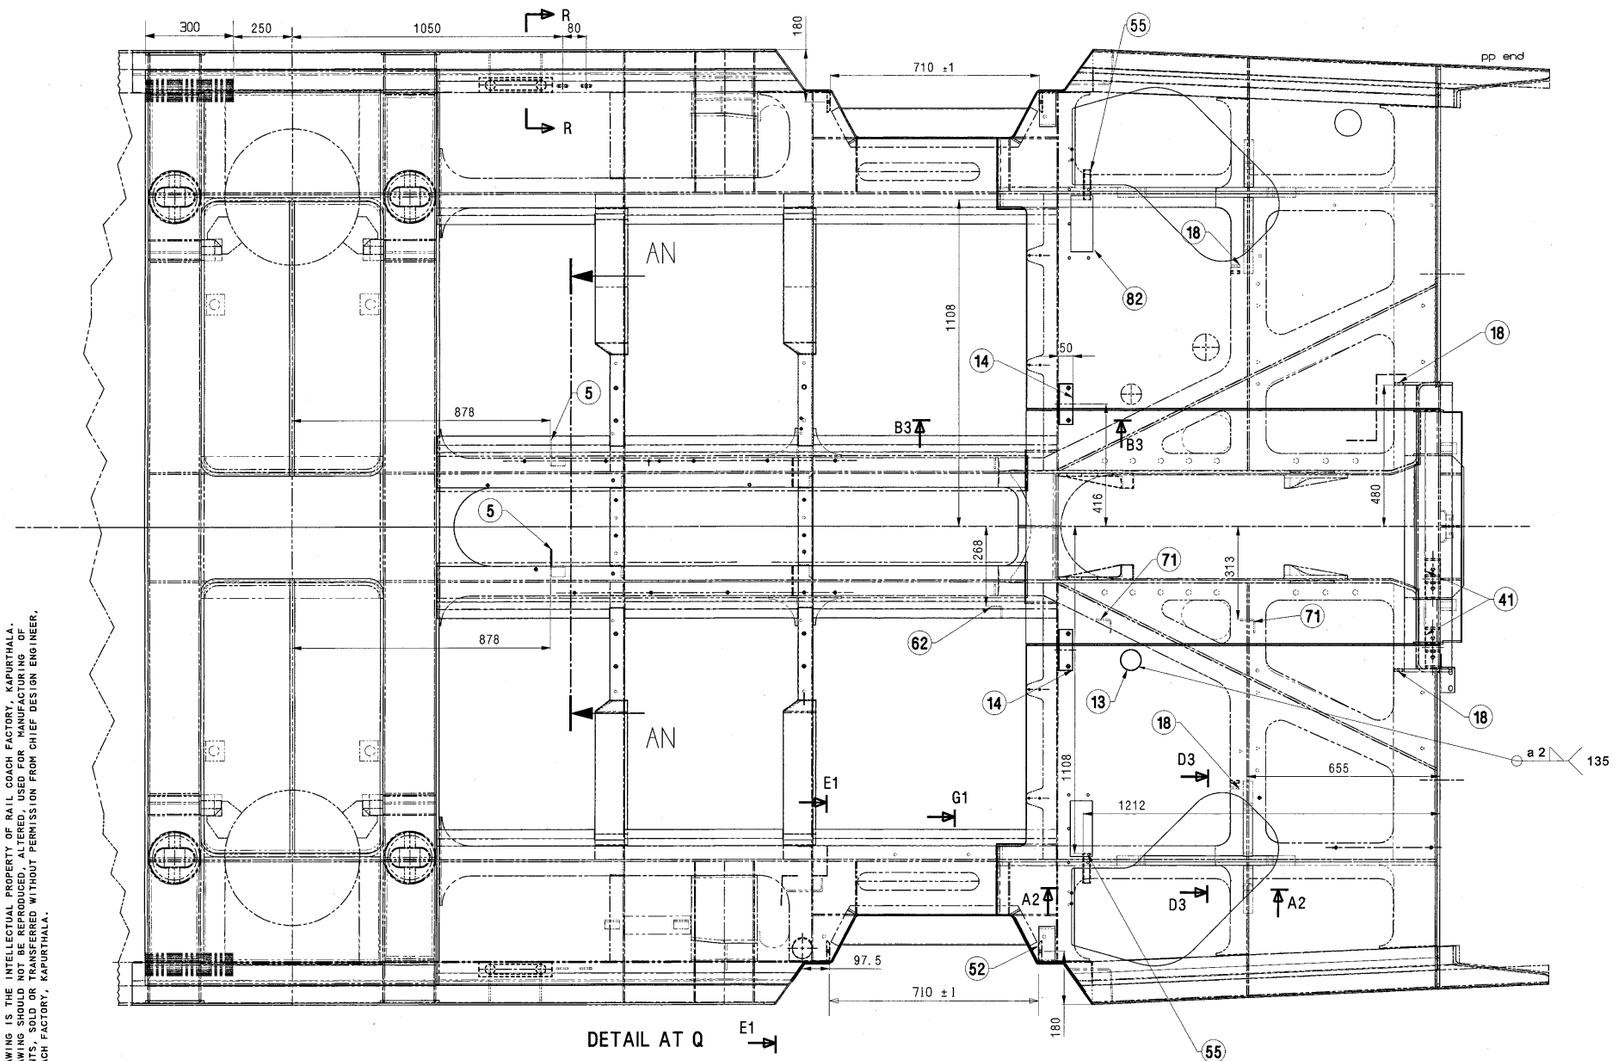


DETAIL AT Q

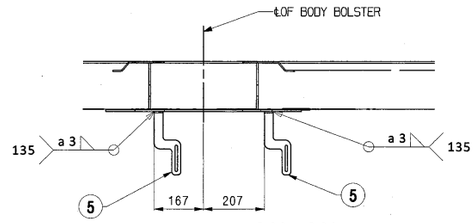


SECTION AN-AN

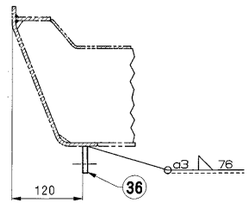


SECTION-RR

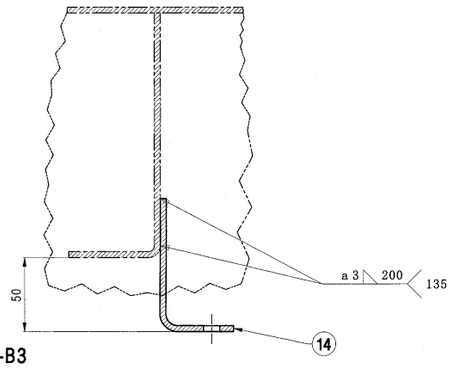


SECTION-B3-B3

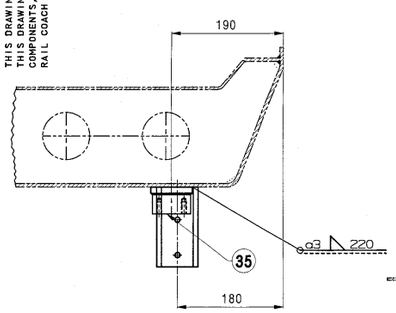


SECTION-E1-E1

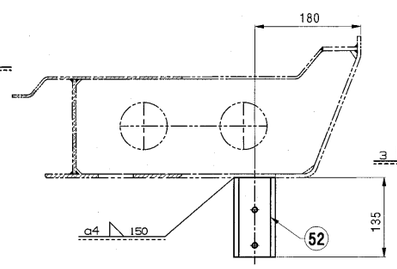


SECTION-G1-G1

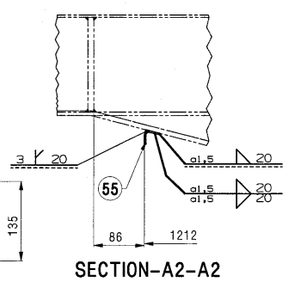

SECTION-A2-A2

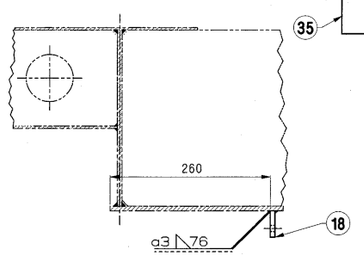

SECTION-D3-D3

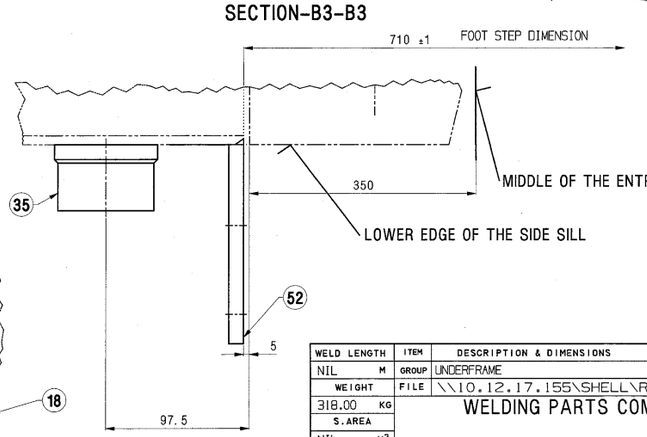

VIEW FROM N

ENTERED INTO DATA BASE

15 NOV 2025

WELD LENGTH	ITEM	DESCRIPTION & DIMENSIONS	QPASSLY	DETAIL DRG	MATL. & SPEC.	REMARKS
NIL M	GROUP	UNDERFRAME	SUPERSEDES:	LG11466 ALT a		
WEIGHT	FILE	\\10.12.17.155\SHELL\ROHI\LG11466s3b.prt(2D)				
318.00 KG	WELDING PARTS COMPLETE			SCALE	SSE/REC	15/11/25
S.AREA				1:30	CHD	JOGI
NIL M²	OF LHB GS COACH WITH BUS TYPE WINDOW				DRN	ROHI
~~LENGTH/DIA~~	RAIL COACH FACTORY, KAPURTHALA			REF.DRG.No.	LG11452	
NIL M	रेल कोच फैक्टरी कपूरथला		IRS	PL NO.	00000000	
~~WIDTH/THICK.~~				DRG.NO.	LG11466	
NIL M						
HEIGHT	ADE/SME	DY.CME	CDE	ALT.	b	SIZE A1 SHEET 3/7
NIL M						


ANY MANUAL ALTERATION SHALL AUTOMATICALLY RENDER THIS DRAWING INVALID.

FOR UNTOLERANCED DIMENSIONS REFER MDG0008

DETAIL DRGS STARTING WITH "LI" ARE INTERNAL REFERENCE LISTS ONLY AND ARE NOT FOR ISSUE.

DATE OF FIRST ISSUE	12/06/2024	CGM BY	


ALT.NO	ALT.DATE	ZONE	ALTERATIONS	AUTHORITY

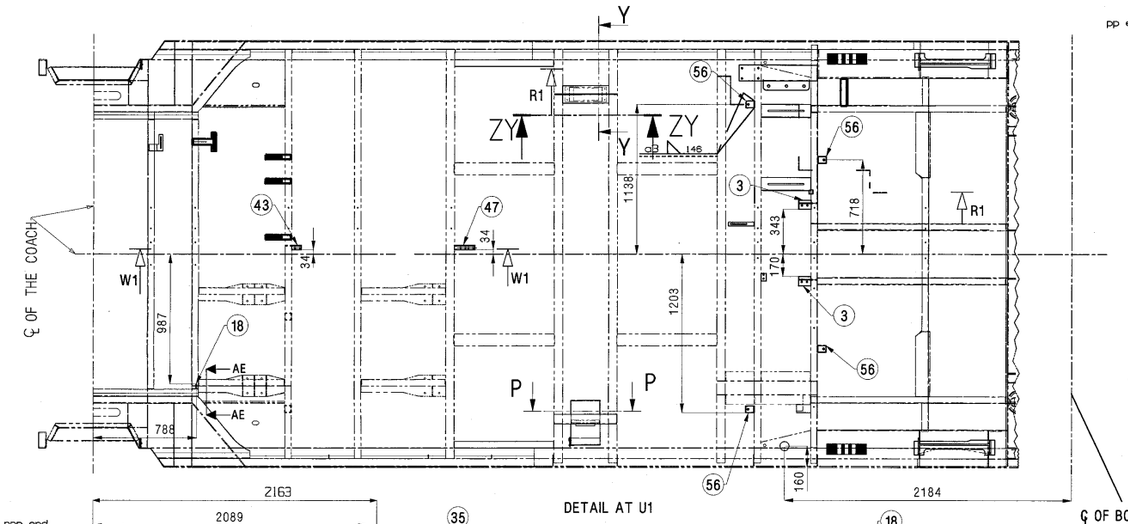


DETAIL AT U1

℄ OF BODY BOLSTER


pp end

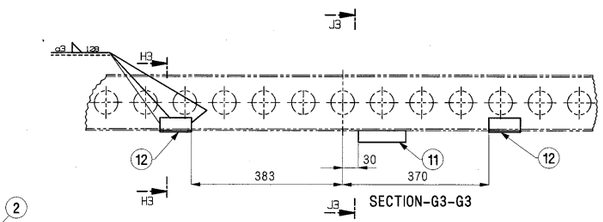

SECTION-G3-G3

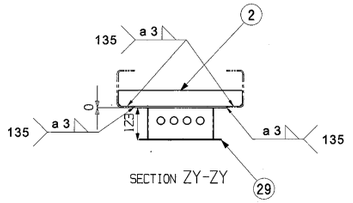


SECTION ZY-ZY

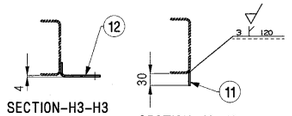


SECTION-H3-H3


SECTION-J3-J3

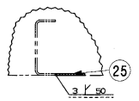


SECTION-D2-D2

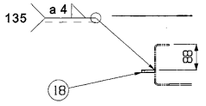

SECTION ZZ-ZZ

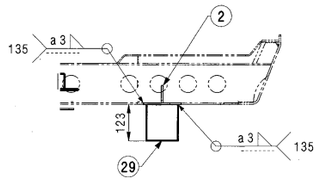


SECTION Y-Y

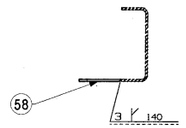


SECTION-S2-S2

pp end


℄ OF BODY BOLSTER

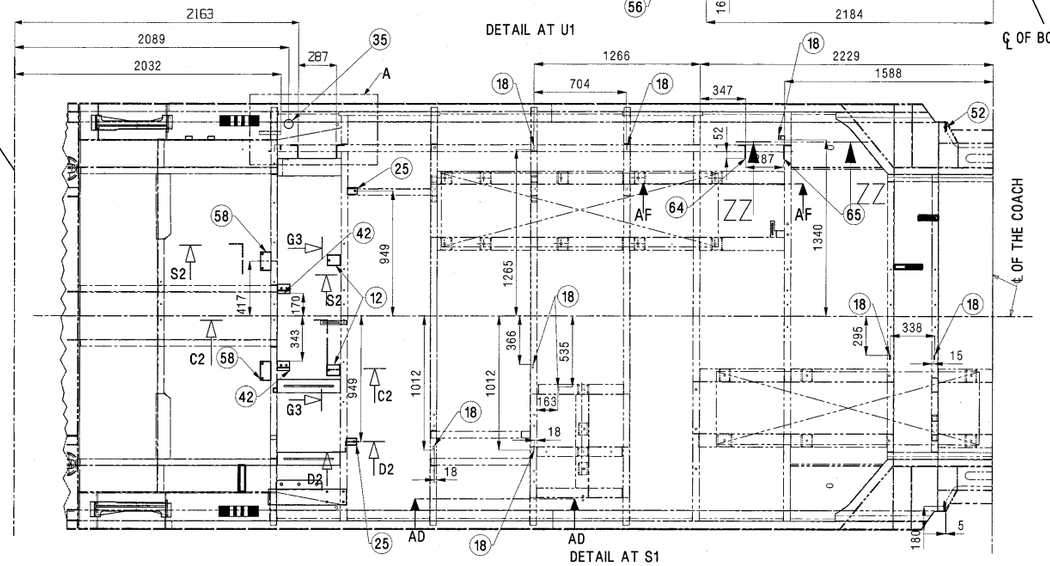


DETAIL AT S1

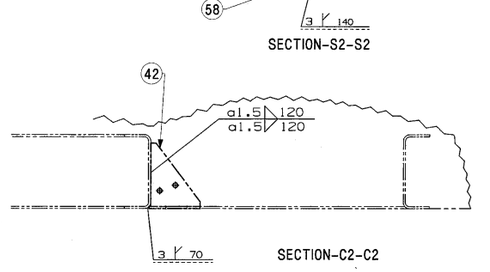


SECTION-C2-C2

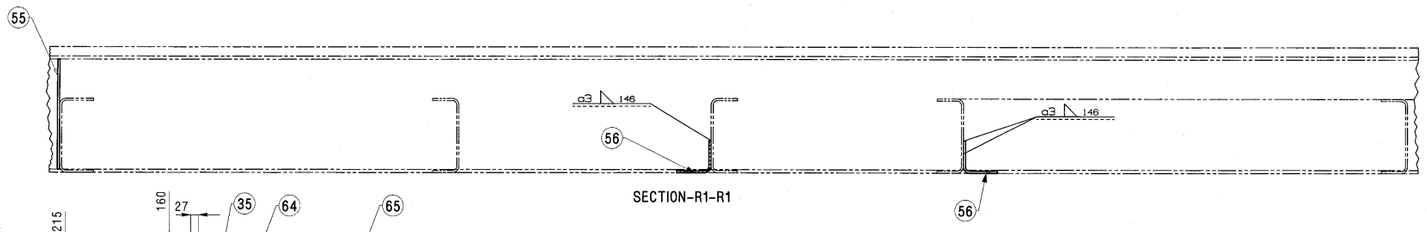


SECTION-R1-R1

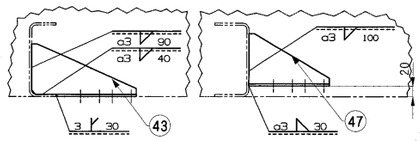

SECTION-W1-W1

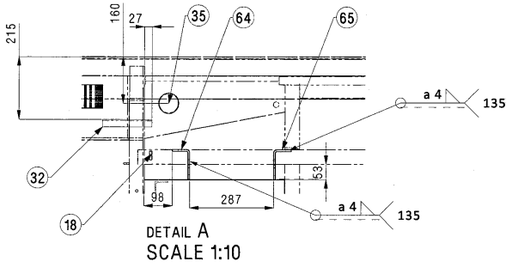

DETAIL A
SCALE 1:10

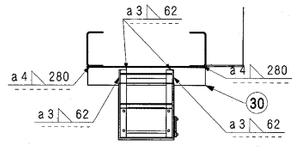

SECTION P–P

THIS DRAWING IS THE INTELLECTUAL PROPERTY OF RAIL COACH FACTORY, KAPURTHALA.
THIS DRAWING SHOULD NOT BE REPRODUCED, ALTERED, USED FOR MANUFACTURING OF COMPONENTS, SOLD OR TRANSFERRED WITHOUT PERMISSION FROM CHIEF DESIGN ENGINEER, RAIL COACH FACTORY, KAPURTHALA.

प्रविष्टि
ENTERED
IN
INTO
DATA BASE

15 NOV 2025

WELD LENGTH	ITEM	DESCRIPTION & DIMENSIONS	GP/ASSLY	DETAIL DRG	MATL. & SPEC.	REMARKS
NIL M	GROUP	UNDERFRAME	SUPERSEDES: LG11466 ALT a			
WEIGHT	FILE	\\10.12.17.155\SHELL\ROHI\LG11466s4b.prt(2D)				
318.00 KG	WELDING PARTS COMPLETE			SCALE	SSE/REC	15/11/25
S.AREA				1:30	CHD	JOGI
NIL M²	OF LHB GS COACH WITH BUS TYPE WINDOW				DRN	ROHI
~~LENGTH/DIA.~~						
NIL M	RAIL COACH FACTORY, KAPURTHALA			REF.DRG.No.	LG11452	
~~WIDTH/THICK.~~						
NIL M	रेलकोच फैक्टरी कपूरथला	IRS		PL NO.	00000000	
HEIGHT				DRG.NO.	LG11466	
NIL M	ADE/SME	DY.CME	CDE	ALT.	b	SIZE A1 SHEET 4/7


ANY MANUAL ALTERATION SHALL AUTOMATICALLY RENDER THIS DRAWING INVALID.


FOR UNTOLERANCED DIMENSIONS REFER MDG0008


DETAIL DRGS STARTING WITH "LI" ARE INTERNAL REFERENCE LISTS ONLY AND ARE NOT FOR ISSUE.

DATE OF FIRST ISSUE 12/06/2024 CGM BY

ALT.NO	ALT.DATE	ZONE	ALTERATIONS	AUTHORITY

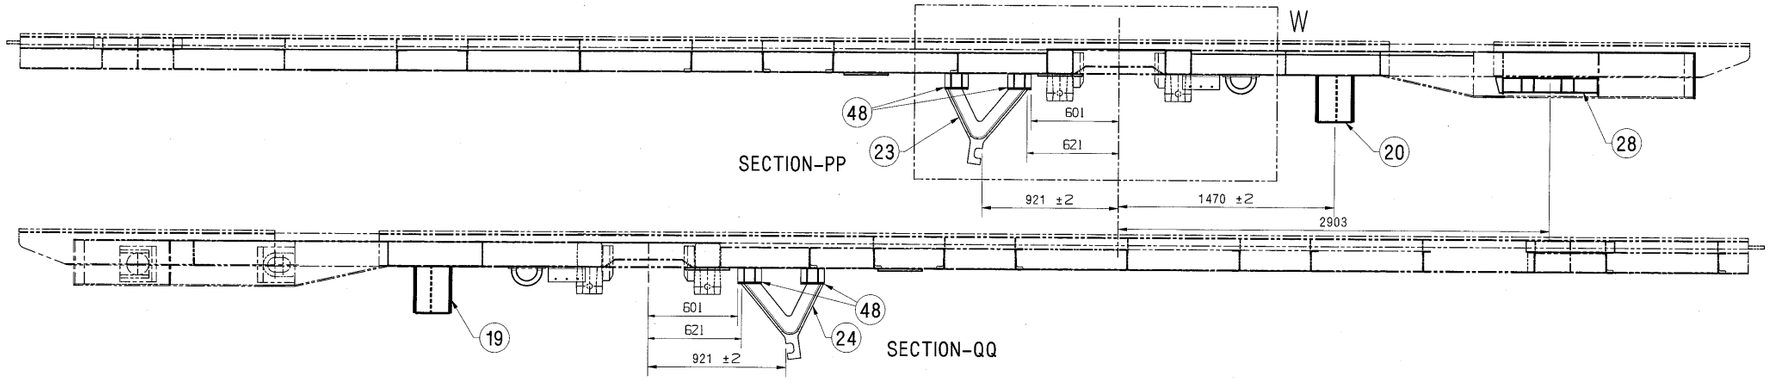


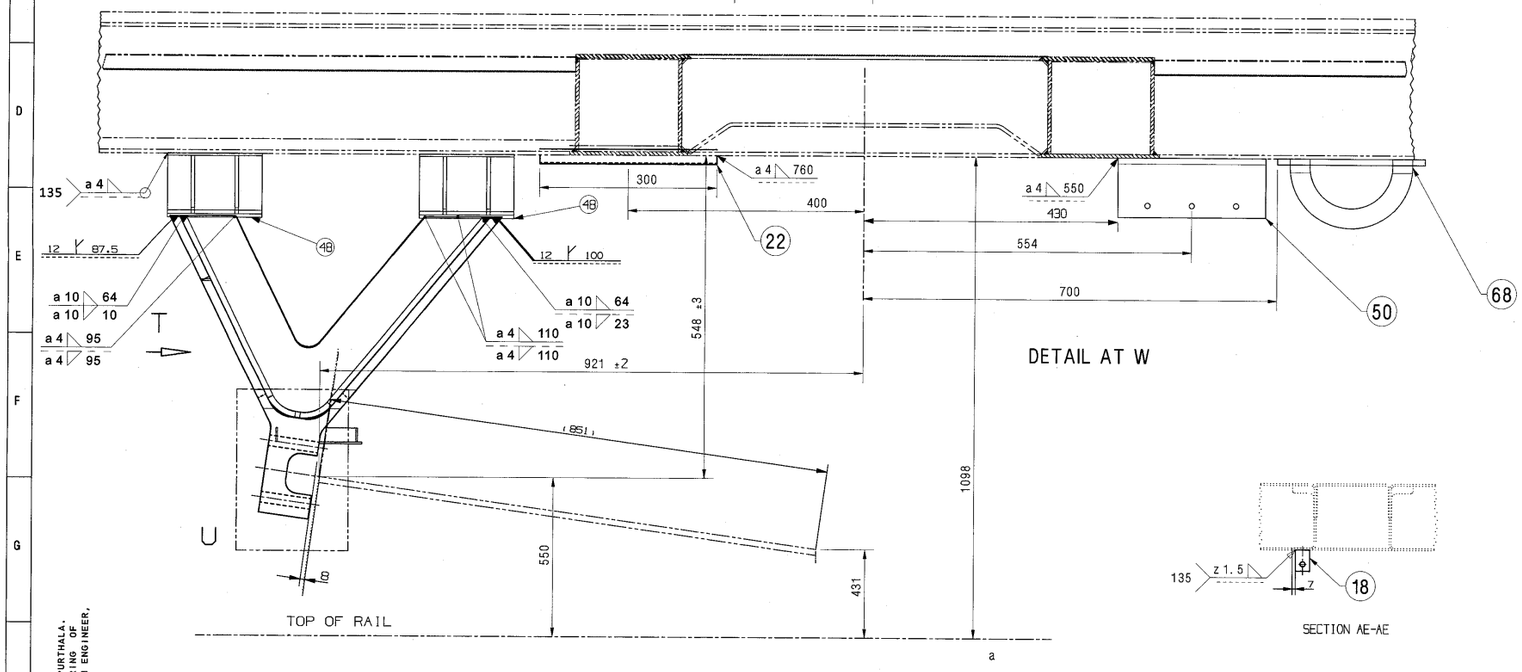

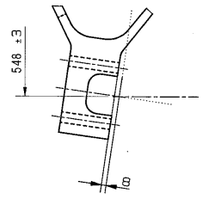


DETAIL AT U


SECTION AE-AE

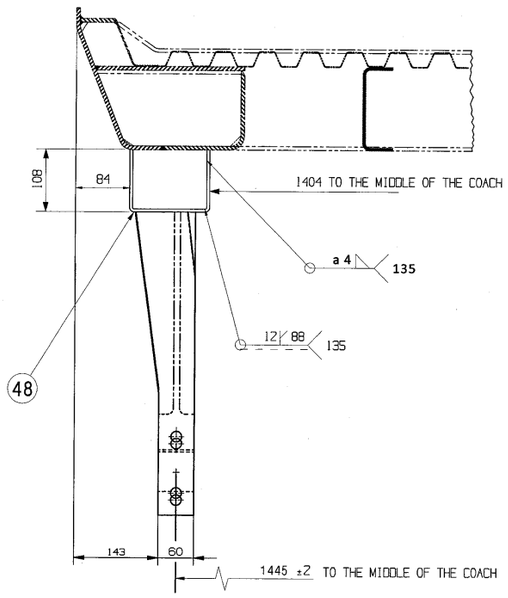

VIEW FROM T

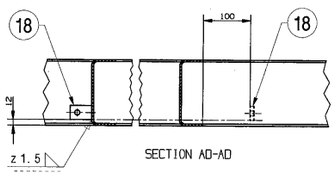

SECTION AD-AD

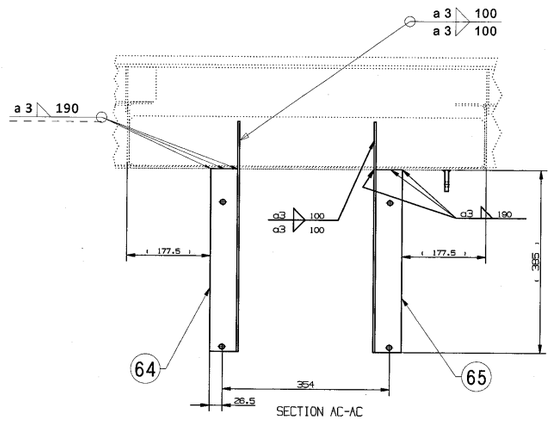

SECTION AC-AC

THIS DRAWING IS THE INTELLECTUAL PROPERTY OF RAIL COACH FACTORY, KAPURTHALA.
THIS DRAWING SHOULD NOT BE REPRODUCED, ALTERED, USED FOR MANUFACTURING OF COMPONENTS, SOLD OR TRANSFERRED WITHOUT PERMISSION FROM CHIEF DESIGN ENGINEER, RAIL COACH FACTORY, KAPURTHALA.

ENTERED INTO DATA BASE

15 NOV 2023

WELD LENGTH	ITEM	DESCRIPTION & DIMENSIONS	QPASSLY	DETAIL DRG	MATL. & SPEC.	REMARKS
NIL M	GROUP	UNDERFRAME	SUPERSEDES:	LG11466 ALT a		
WEIGHT	FILE	\\10.12.17.155\SHELL\ROHI\LG11466s5b.prt(2D)				
318.00 KG	WELDING PARTS COMPLETE			SCALE	SSE/REC	15/11/23
S.AREA				1:30	CHD	JOGI
NIL M²	OF LHB GS COACH WITH BUS TYPE WINDOW				DRN	ROHI
~~LENGTH/DIA.~~				REF.DRG.No.	LG11452	
NIL M	RAIL COACH FACTORY, KAPURTHALA					
~~WIDTH/THICK.~~	रेलकोच फैक्टरी कपूरथला		IRS	PL NO.	00000000	
NIL M				DRG.NO.	LG11466	
HEIGHT	ADE/SME	DY.CME	CDE	ALT.	b	SIZE A1 SHEET 5/7
NIL M						


ANY MANUAL ALTERATION SHALL AUTOMATICALLY RENDER THIS DRAWING INVALID.


FOR UNTOLERANCED DIMENSIONS REFER MDG0008

DETAIL DRGS STARTING WITH "LI" ARE INTERNAL REFERENCE LISTS ONLY AND ARE NOT FOR ISSUE.


DATE OF FIRST ISSUE 12/06/2024 CGM BY

ALT.NO	ALT.DATE	ZONE	ALTERATIONS	AUTHORITY

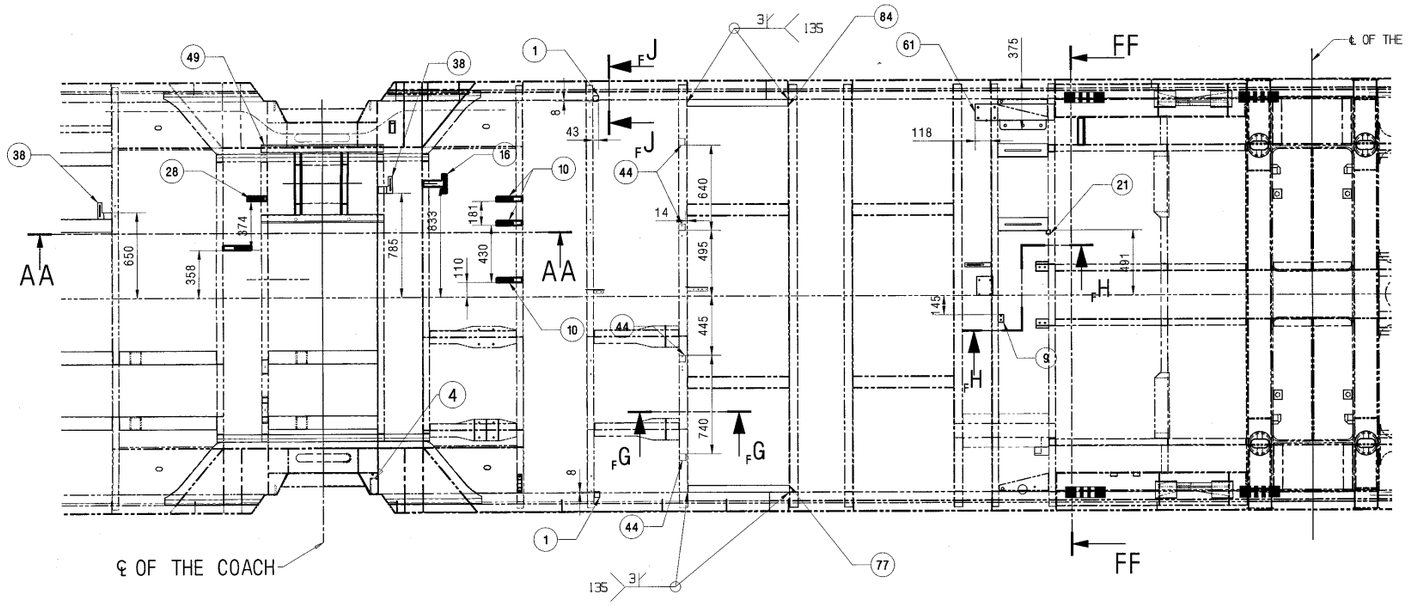


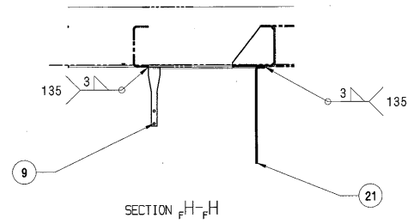


SECTION $_F$H–$_F$H

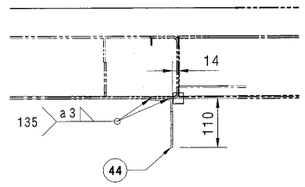


SECTION $_F$G–$_F$G

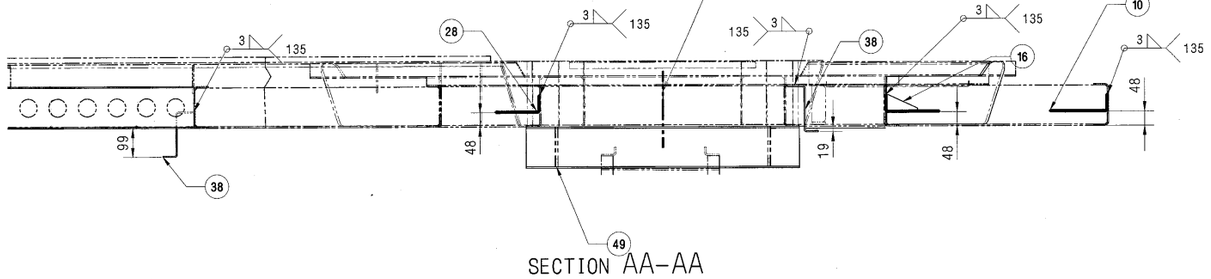

SECTION AA–AA

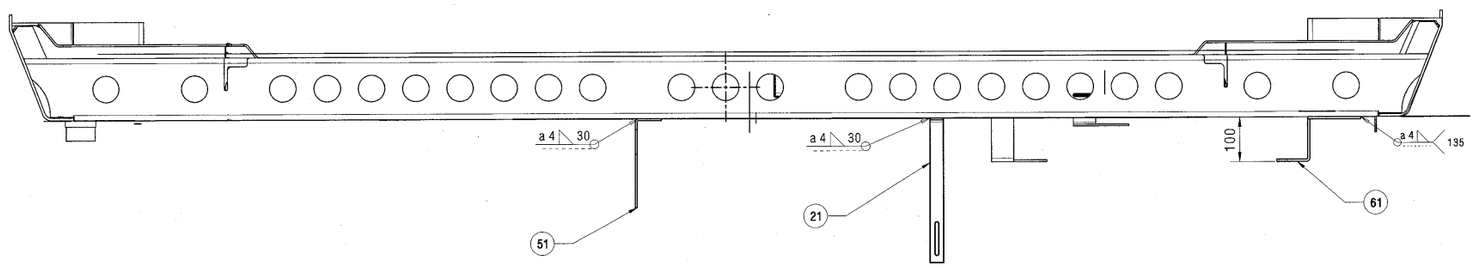

SECTION FF–FF

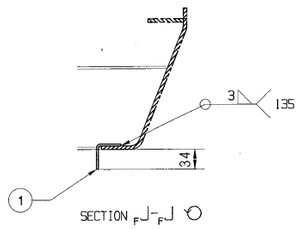

SECTION $_F$J–$_F$J

THIS DRAWING IS THE INTELLECTUAL PROPERTY OF RAIL COACH FACTORY, KAPURTHALA.
THIS DRAWING SHOULD NOT BE REPRODUCED, ALTERED, USED FOR MANUFACTURING OF COMPONENTS, SOLD OR TRANSFERRED WITHOUT PERMISSION FROM CHIEF DESIGN ENGINEER, RAIL COACH FACTORY, KAPURTHALA.

ENTERED INTO DATA BASE

15 NOV 2024

WELD LENGTH	ITEM	DESCRIPTION & DIMENSIONS	QPASSLY	DETAIL DRG	MATL. & SPEC.	REMARKS
NIL M	GROUP	UNDERFRAME	SUPERSEDES: LG11466 ALT a			
WEIGHT	FILE	\\10.12.17.155\SHELL\ROHI\LG11466s6b.prt(2D)				
318.00 KG	WELDING PARTS COMPLETE		SCALE	SSE/REC	15/11/24	
S.AREA			1:30	CHD	JOGI	
NIL M²	OF LHB GS COACH WITH BUS TYPE WINDOW			DRN	ROHI	
~~LENGTH/DIA~~			REF.DRG.No. LG11452			
NIL M	RAIL COACH FACTORY, KAPURTHALA					
~~WIDTH/THICK.~~	रेलकोचफैक्टरीकपूरथला	IRS	PL NO. 00000000			
NIL M			DRG.NO. LG11466			
HEIGHT	ADE/SME	DY.CME	CDE	ALT. b	SIZE A1	SHEET 6/7
NIL M						


ANY MANUAL ALTERATION SHALL AUTOMATICALLY RENDER THIS DRAWING INVALID.

DETAIL DRGS STARTING WITH "LI" ARE INTERNAL REFERENCE LISTS ONLY AND ARE NOT FOR ISSUE.


FOR UNTOLERANCED DIMENSIONS REFER MDG0008

DATE OF FIRST ISSUE 12/06/2024 CGM BY

ALT.NO	ALT.DATE	ZONE	ALTERATIONS	AUTHORITY
a	05/07/2025	ALL ALL ALL	1) ITEM NO. 48 & 55 DELETED 2). ITEM NO 80 TO 82 ADDED 3). DRAWING AND VIEW UPDATED ACCORDINGLY	DIC NO. MD250033
b	12/11/2025	ALL ALL ALL	1) ITEM NO 02 MODIFIED & ITEM NO. 48, 83 TO 84 ADDED 2- ITEM NO. 9, 17, 34, 46, 80 & 81 DELETED 3- DRAWING AND VIEW UPDATED ACCORDINGLY	DIC NO. MD250055

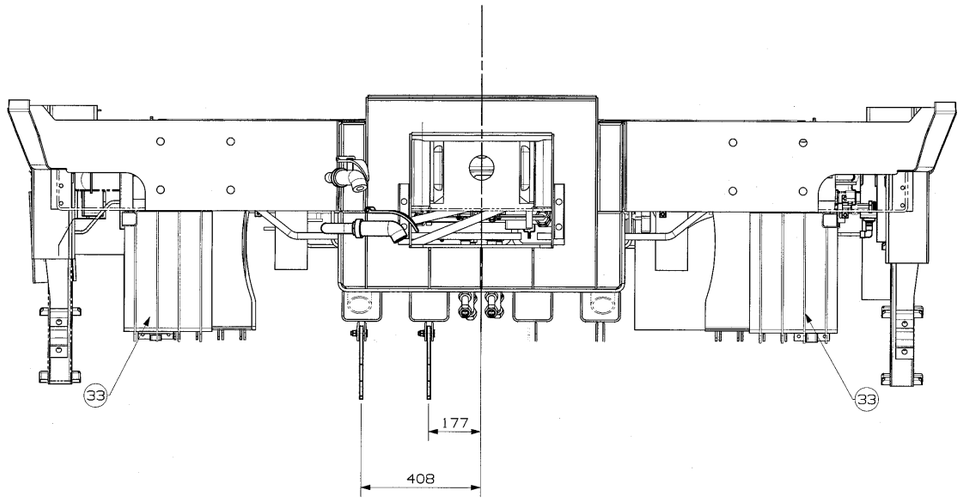

LEFT VIEW

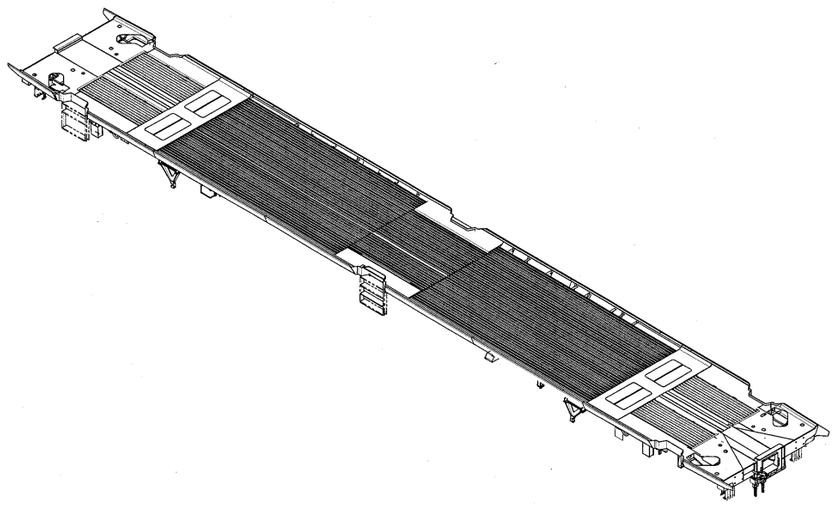

ISO VIEW

84	BRACKET	1	LW11297	NIL	NIL
83	BRACKET	1	2 10113.0. 03.095.193	NIL	NIL
82	CUT OUT FOR THE PROVISION OF EPDM	1	LG11470	NIL	NIL
~~81~~	~~BRACKET~~	~~2~~	~~LE11620~~	~~NIL~~	~~NIL~~
~~80~~	~~BRACKET~~	~~2~~	~~LE11619~~	~~NIL~~	~~NIL~~
79	BRACKET	2	LG36354	NIL	NIL
78	SHEET 5X60X110	1	NIL	IRS:M41-97	NIL
77	BRACKET	1	LW11299	NIL	NIL
76	CLAMPING ARRANGEMENT OF WSP SPEED SENSOR CABLE.	1	MI008057	NIL	NIL
75	SHEET 5X60X228	2	NIL	IRS:M41-97	NIL
74	BRACKET	2	LG36356	NIL	NIL
73	BRACKET	2	LG36355	NIL	NIL
72	SHEET 5X132X480	1	NIL	IRS:M41-97	NIL
71	BRACKET	2	LD36389	NIL	NIL
70	BRACKET	2	CC35442	NIL	NIL
69	BRACKET	2	LW36232	NIL	NIL
68	PULLING HOOK ARRANGEMENT IN LHB COACHES	1	MI005582	NIL	NIL
67	ADDITIONAL LIFTING PLATEFORM ON U/F ARRGMT.	1	LW11286	NIL	NIL
66	BRCKET	2	LG11352	NIL	NIL
65	BRACKET	2	2 10113.0 .03.095.154	NIL	NIL
64	BRACKET	2	2 10113.0 .03.095.153	NIL	NIL
63	LOCATION OF HOLES ON CROSSMEMBER FOR CLAMPING OF CABLE DUCT	1	LG11458	NIL	NIL
62	BRACKET	2	LW11291	NIL	NIL
61	BRACKET COMPLETE	2	LW11301	NIL	NIL
60	BRACKET	1	LG11356	NIL	NIL
59	BRACKET	2	LG36357	NIL	NIL
58	BRACKET	2	3 10113.0. 03.095.165	NIL	NIL
57	BRACKET 4X30X120	6	NIL	IRS:M-41-97	NIL
56	BRACKET	4	3 10113.0. 03.095.177	NIL	NIL
~~55~~	~~BRACKET~~	~~4~~	3 10113.0. 03.095.217	~~NIL~~	~~NIL~~
54	BRACKET	2	4 10113.0. 03.095.142	NIL	NIL
53	BRACKET	1	3 10113.0. 03.095.028	NIL	NIL
52	BRACKET	12	3 10113.0. 03.095.149	NIL	NIL
51	BRACKET	1	LG11354	NIL	NIL
50	BRACKET	4	LE11376	NIL	NIL
49	SUPPORT BRACKET FOR RESERVOIR(15OL)	1	LG11350	NIL	NIL
48	BRACKET	8	LW36171	NIL	NIL
47	BRACKET	1	3 10113.0. 03.095.157	NIL	NIL
~~46~~	~~PLATE 6X110X482~~	~~1~~	~~NIL~~	~~IRS:M41-97~~	~~NIL~~
45	BRACKET	2	3 10113.0. 03.095.139	NIL	NIL
44	BRACKET	2	3 10113.0. 03.095.159	NIL	NIL
43	BRACKET	1	3 10113.0. 03.095.160	NIL	NIL
42	BRACKET COMPLETE	2	3 10113.0. 03.095.163	NIL	NIL
41	BRACKET COMPLETE	4	3 10113.0. 03.095.013	NIL	NIL
40	COVERING SHEET 6X225X310	4	NIL	IRS:M-41-97	NIL
39	BRACKET 4X30X162	6	NIL	IRS:M-41-97	NIL
38	BRACKET	2	LG36384	NIL	NIL
37	BRACKET	6	4 10113.0. 03.095.116	NIL	NIL
36	GROUNDING FLAP	4	4 10113.0. 20.095.103	NIL	NIL
35	PROTECTION CASE	4	VI2030	NIL	NIL
~~34~~	~~BRACKET~~	~~1~~	~~LG36385~~	~~NIL~~	~~NIL~~
33	MOUNTING ARGTT. FOR BIOLOGICAL TANK	1	LE11442	NIL	NIL
32	BRACKET	1	LG11372	NIL	NIL
31	BATTERY CHARGING TERMINAL-1 HOUSING (110V,DC)	1	SE11181	NIL	NIL
30	ANGLE 75X75X5 L=480	2	LIANG01	IRS:M41-97	ITEM-118
29	BRACKET FOR BOLTED TYPE BCT	1	LR11959	NIL	NIL
28	BRACKET	1	LG36386	NIL	NIL
27	STIFFENING	2	3 10113.0. 03.095.115	NIL	NIL
26	STIFFENING	2	3 10113.0. 03.095.103	NIL	NIL
25	BRACKET	2	3 10113.0. 03.095.166	NIL	NIL
24	CONSOLE	2	2 10113.0. 03.095.023	NIL	NIL
23	CONSOLE	2	2 10113.0. 03.095.022	NIL	NIL
22	LIFTING PLATEFORM	4	3 10113.0. 03.095.102	NIL	NIL
21	BRACKET	2	LG11353	NIL	NIL
20	STOP COMPLETE	2	2 10113.0. 03.095.020	NIL	NIL
19	STOP COMPLETE	2	2 10113.0. 03.095.015	NIL	NIL
18	GROUNDING FLAP	19	4 10113.0. 03.095.178	NIL	NIL
~~17~~	~~PLATE 4X50X50~~	~~1~~	~~NIL~~	~~IRS:M41-97~~	~~NIL~~
16	BRACKET	1	LG36389	NIL	NIL
15	BRACKET	1	4 10113.0. 03.095.181	NIL	NIL
14	BRACKET	2	2 10113.0. 03.095.183	NIL	NIL
13	COVERING SHEET	1	4 10113.0. 03.095.222	NIL	NIL
12	BRACKET	2	3 10113.0. 03.095.187	NIL	NIL
11	BRACKET	1	4 10113.0. 03.095.188	NIL	NIL
10	BRACKET	3	LG36390	NIL	NIL
~~9~~	~~BRACKET~~	~~1~~	~~LG36391~~	~~NIL~~	~~NIL~~
8	BRACKET	1	3 10113.0. 03.095.191	NIL	NIL
7	BRACKET	1	3 10113.0. 03.095.192	NIL	NIL
6	BRACKET	1	LG36392	NIL	NIL
5	BRACKET	4	LG36383	NIL	NIL
4	CHANNEL FOR DOOR FIXING	6	LG11137	NIL	NIL
3	BRACKET COMPLETE	2	3 10113.0. 03.095.155	NIL	NIL
2	SUPPORTING PLATE	1	LG11474	NIL	NIL
1	BRACKET	2	LW36342	NIL	NIL

WELD LENGTH	ITEM	DESCRIPTION & DIMENSIONS	QPASSLY	DETAIL DRG	MATL. & SPEC.	REMARKS
NIL M	GROUP	UNDERFRAME	SUPERSEDES: LG11466 ALT a			
WEIGHT	FILE	\\10.12.17.155\SHELL\ROHI\LG11466s7b.prt(2D)				
318.00 KG	WELDING PARTS COMPLETE			SCALE	SSE/REC	15/11/25
S.AREA				1:30	CHD	JOGI
NIL M²	OF LHB GS COACH WITH BUS TYPE WINDOW				DRN	ROHI
~~LENGTH/DIA~~	RAIL COACH FACTORY, KAPURTHALA			REF.DRG.No.	LG11452	
NIL M	~~WIDTH/THICK.~~	रेलकोच फैक्टरीकपूरथला	IRS	PL NO.	00000000	
NIL M	HEIGHT			DRG.NO.	LG11466	
NIL M	ADE/SME	DY.CME	CDE	ALT.	b	SIZE A1 SHEET 7/7

THIS DRAWING IS THE INTELLECTUAL PROPERTY OF RAIL COACH FACTORY, KAPURTHALA. THIS DRAWING SHOULD NOT BE REPRODUCED, ALTERED, USED FOR MANUFACTURING OF COMPONENTS, SOLD OR TRANSFERRED WITHOUT PERMISSION FROM CHIEF DESIGN ENGINEER, RAIL COACH FACTORY, KAPURTHALA.

ANY MANUAL ALTERATION SHALL AUTOMATICALLY RENDER THIS DRAWING INVALID.
FOR UNTOLERANCED DIMENSIONS REFER MDG0008
DETAIL DRGS STARTING WITH "LI" ARE INTERNAL REFERENCE LISTS ONLY AND ARE NOT FOR ISSUE.
DATE OF FIRST ISSUE 12/06/2024 CGM BY

मार्कांकिया ENTERED IN INTO परिकल्पना DATA BASE
15 NOV 2025